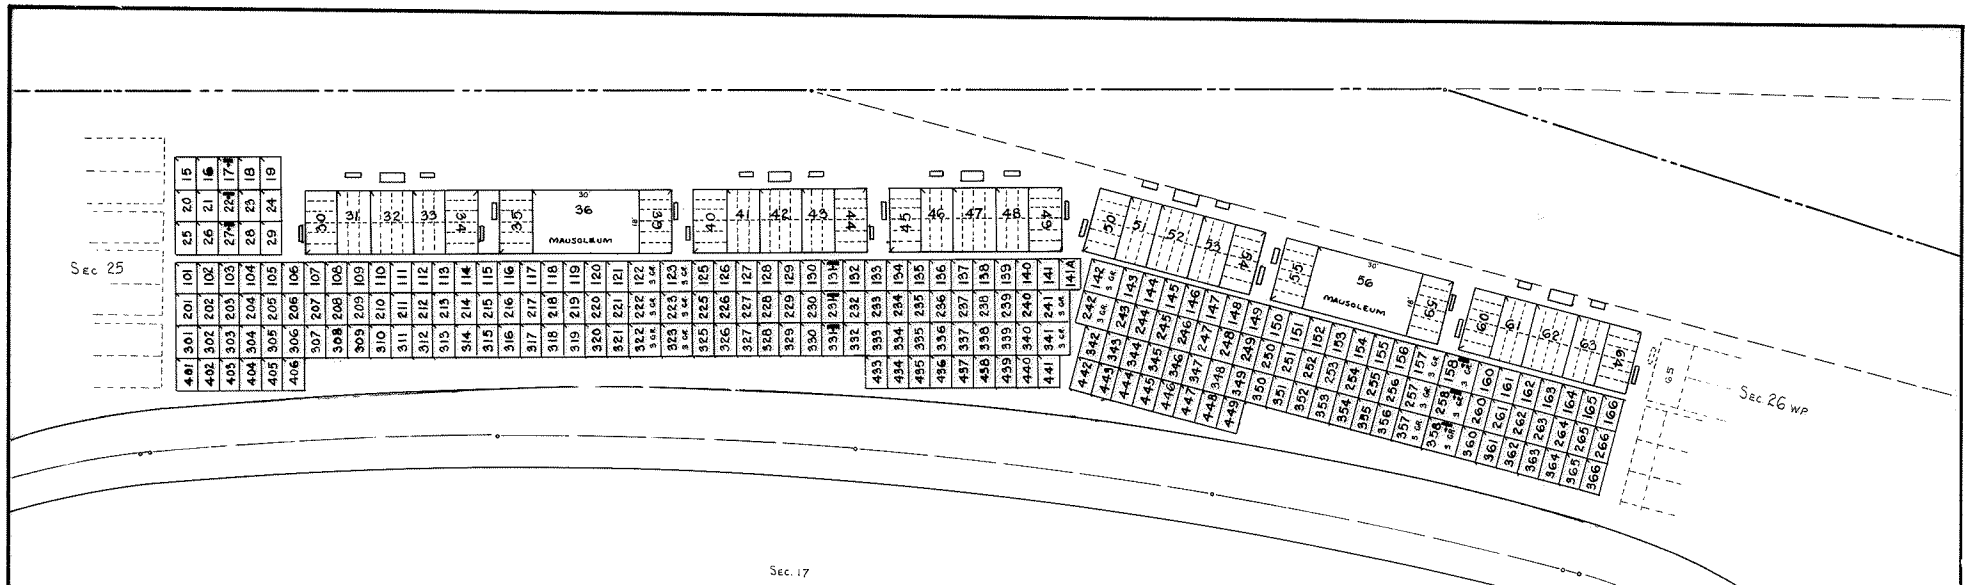

NOTE:
THE LOT NUMBER IS PLACED IN THE UPPER LEFT HAND CORNER OF THE LOT AS YOU FACE THE LOT AND IS INDICATED THUS A18

GRAVE MARKER LOCATION SHOWN THUS ARROW INDICATES DIRECTION GRAVE MARKER WILL FACE.

ALL LOTS ARE 2 GR. LOTS UNLESS OTHERWISE NOTED.

ALL 2 GR. LOTS ARE 6' x 9'
ALL 3 GR. LOTS ARE 9' x 9'
215 - 2 GR. LOTS
16 - 3 GR. LOTS
24 - 6 GR. MON. LOTS
5 - 8 GR. MON. LOTS
2 - MAUSOLEUM LOTS

MONUMENT LOTS
TYPICAL { GRAVE MARKER LOCATION / MONUMENT LOCATION

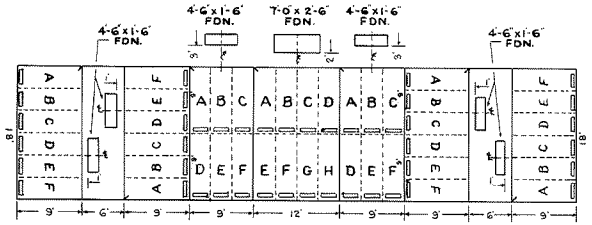

HOLY CROSS CEMETERY

AKRON, OHIO

EAST PART
SECTION 26

SCALE: 1" = 20' TH FEB. 26, 1971

Rev. (2) 6-5-72
Rev. (1) MARCH 3, 1972

NOTE:
THE LOT NUMBER IS PLACED IN THE UPPER LEFT HAND CORNER OF THE LOT AS YOU FACE THE LOT AND IS INDICATED THUS [A|B]

GRAVE MARKER LOCATION SHOWN THUS ⊤ ARROW INDICATES DIRECTION GRAVE MARKER WILL FACE.

ALL LOTS ARE 2 GR. LOTS UNLESS OTHERWISE NOTED.

ALL 2 GR. LOTS ARE 6' x 9'
ALL 3 GR. LOTS ARE 9' x 9'
589 - 2 GR. LOTS
38 - 3 GR. LOTS
32 - 6 GR. MON. LOTS
7 - 8 GR. MON. LOTS
2 - MAUSOLEUM LOTS

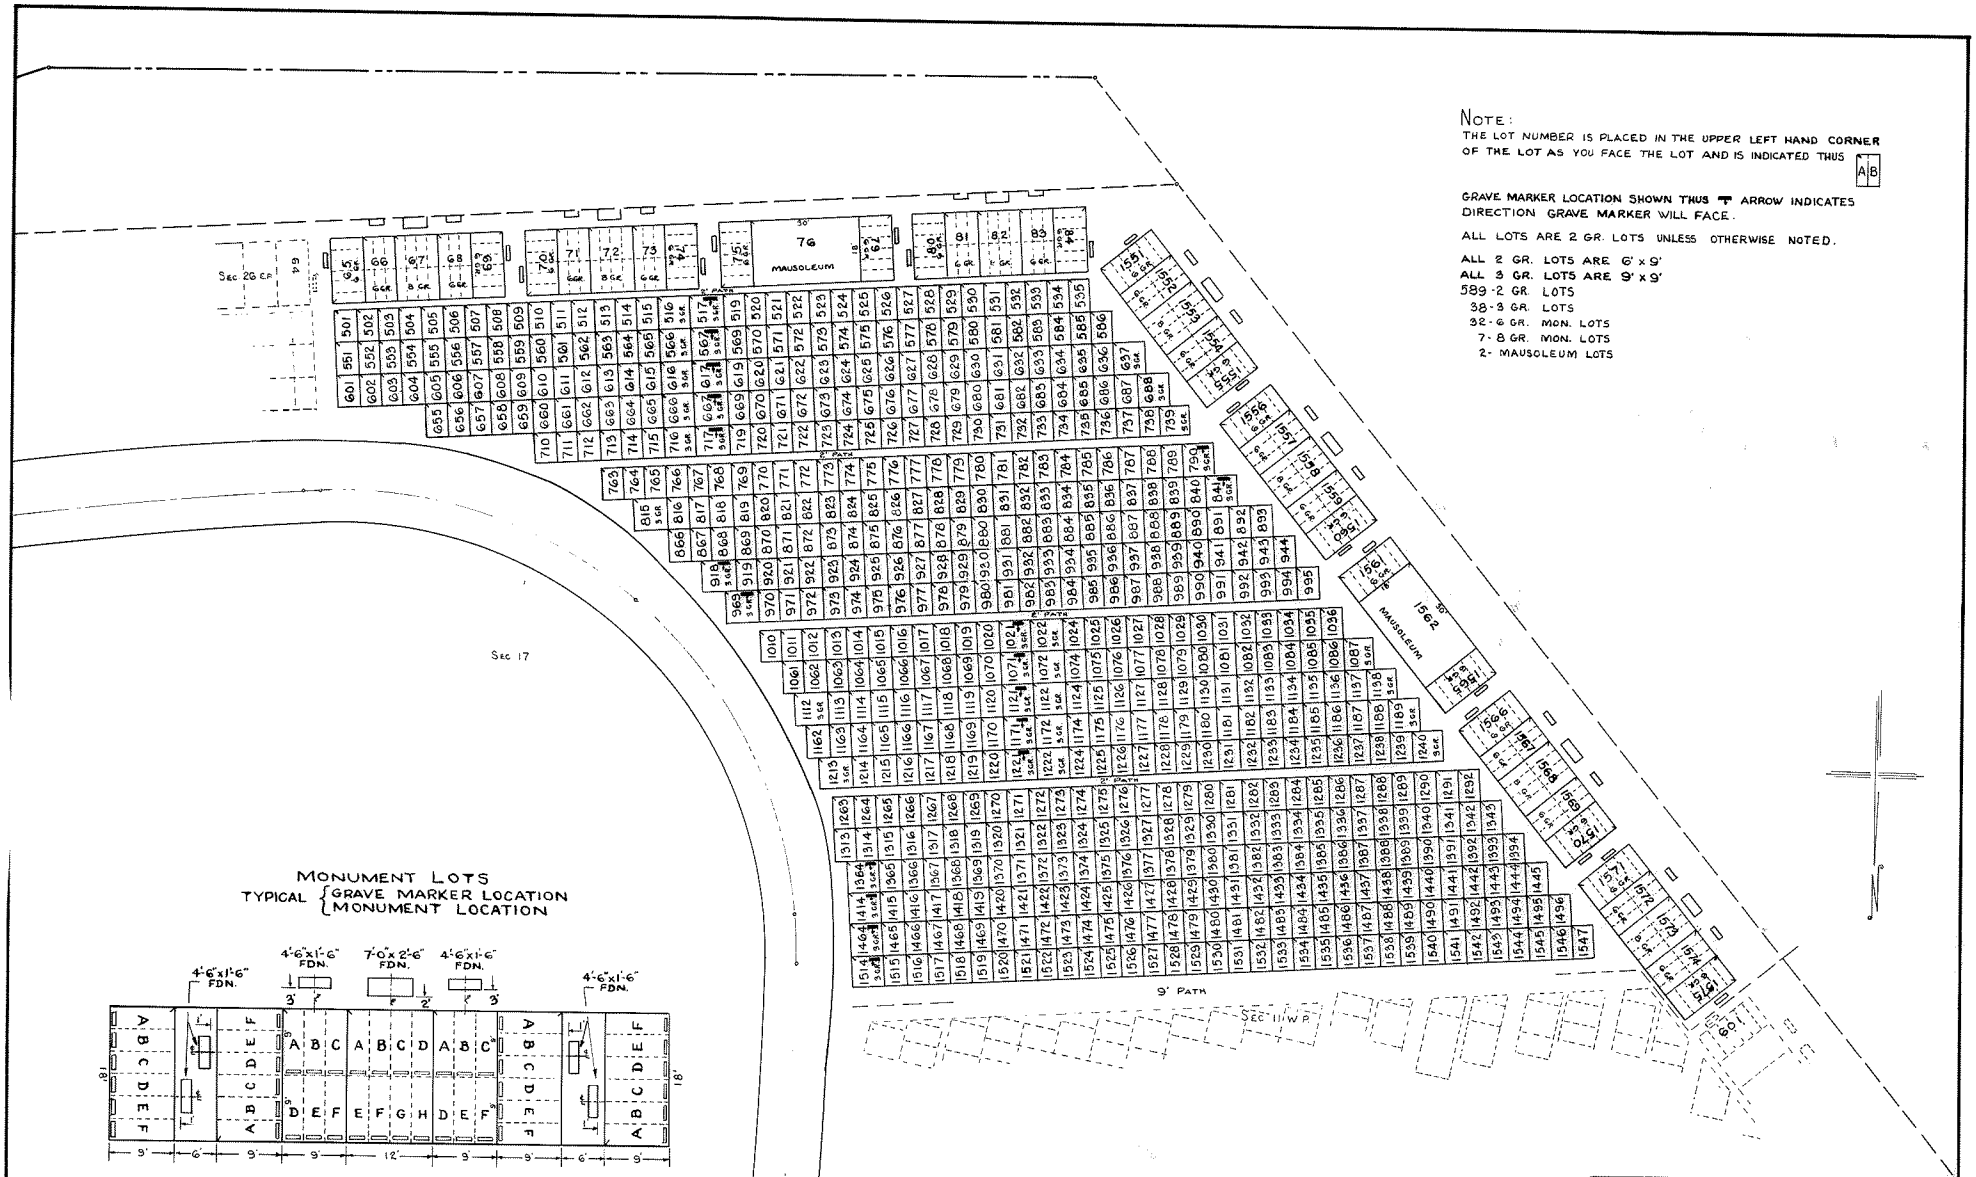

HOLY CROSS CEMETERY

AKRON, OHIO

WEST PART
SECTION 26

SCALE 1" = 20' T.H. FEB. 26, 1971

Rev. ② 6-5-72
Rev. ① MARCH 3, 1972